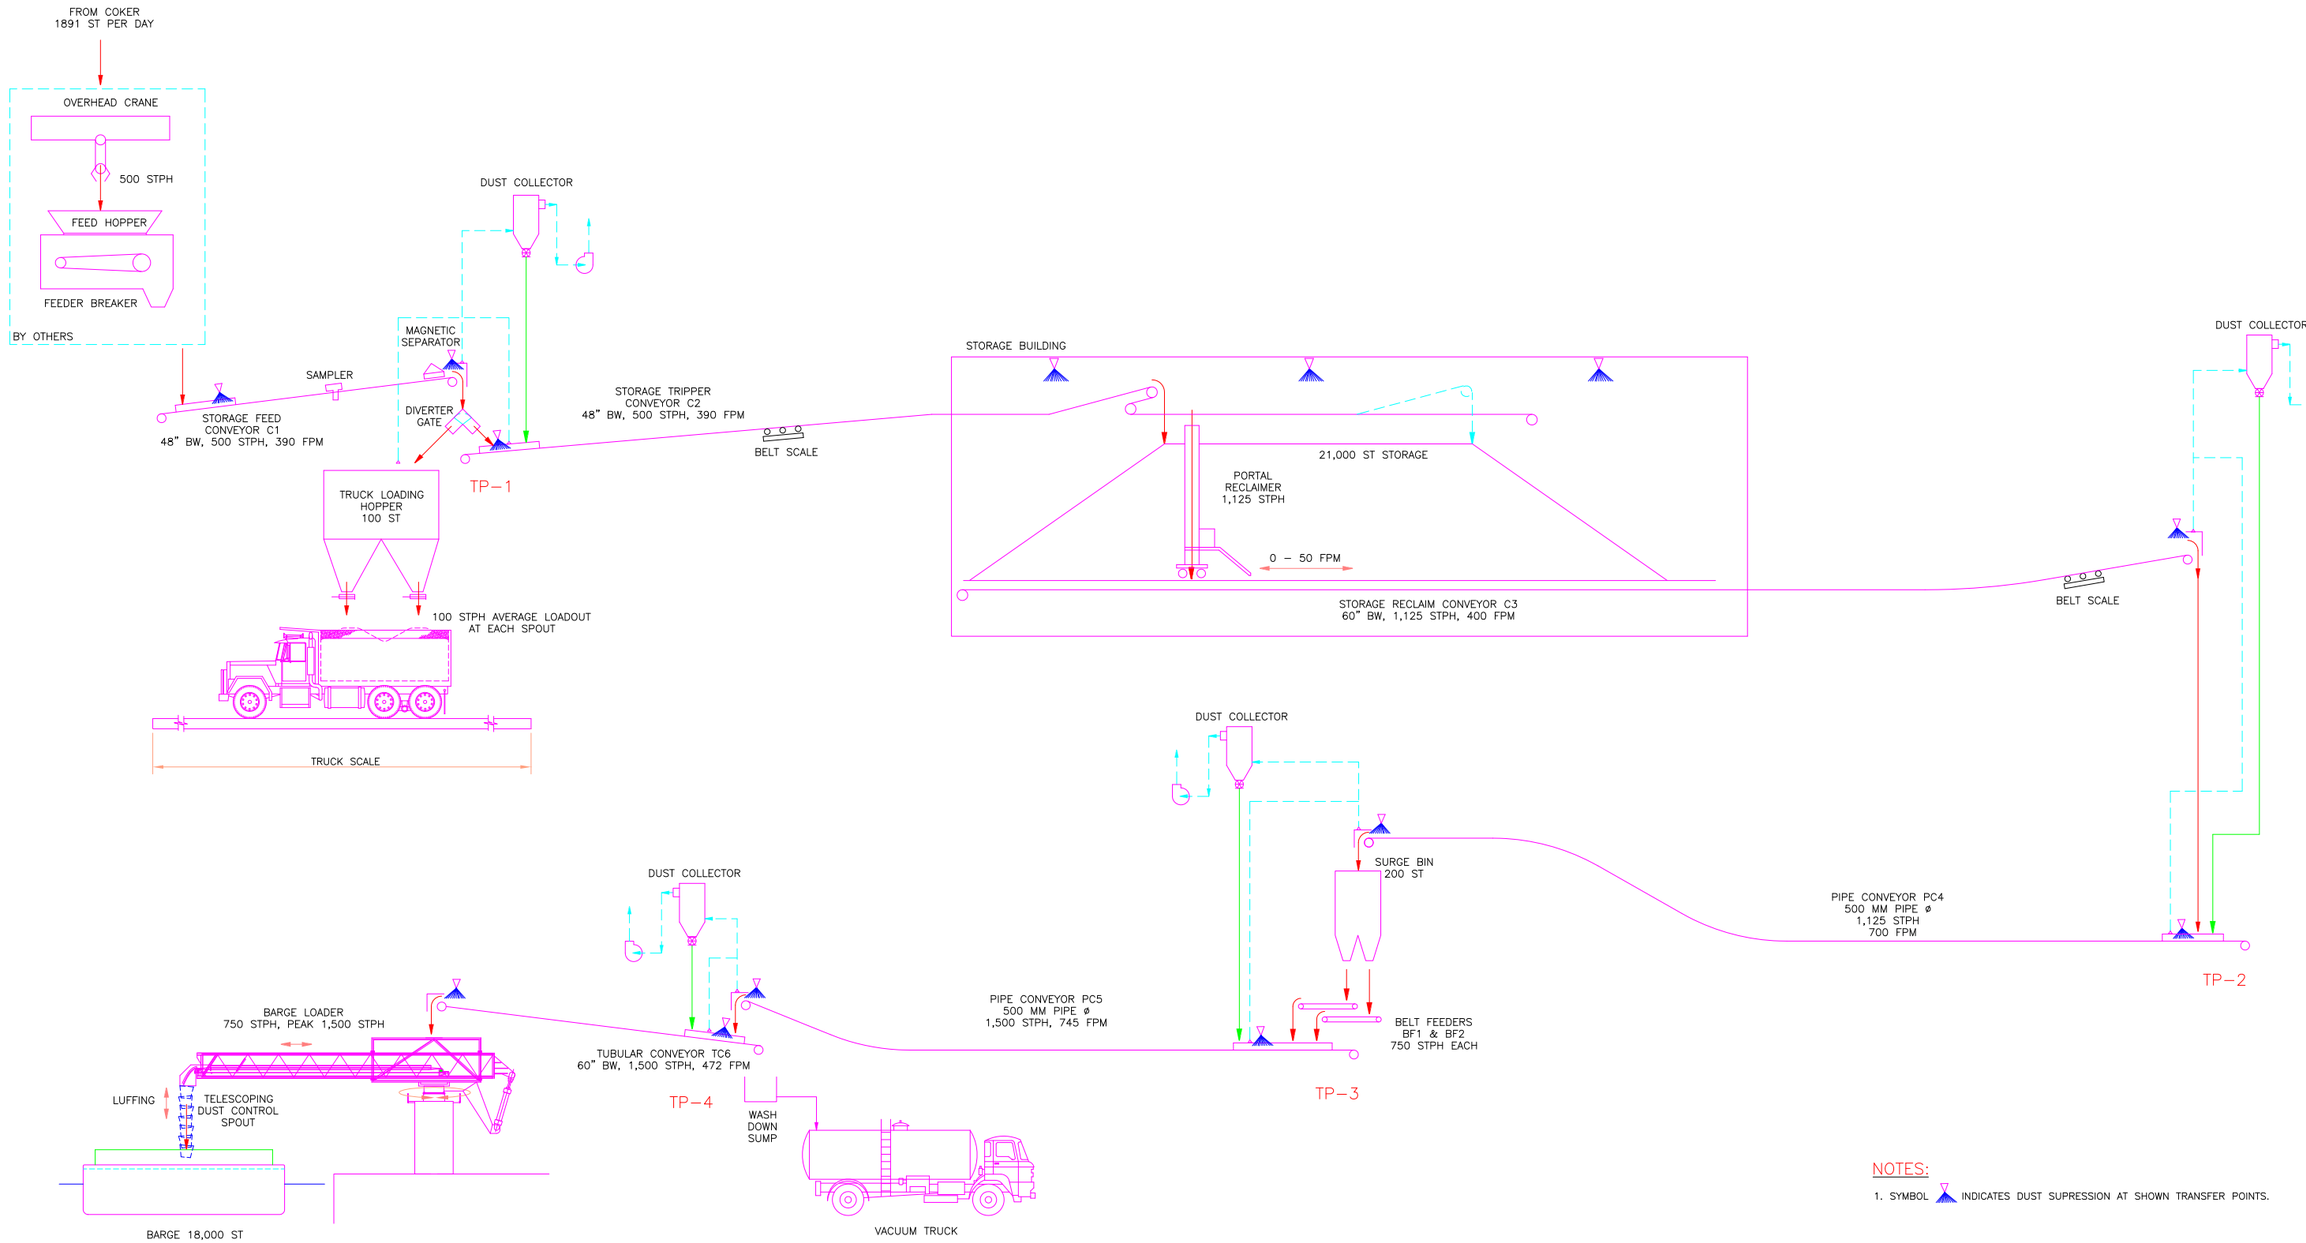

NOTES:

1. SYMBOL ▲ INDICATES DUST SUPRESSION AT SHOWN TRANSFER POINTS.

PRELIMINARY
DO NOT USE FOR CONSTRUCTION

No.	DATE	DESCRIPTION	DRAWN	DWG CHK	DESIGN	DES CHK	QA	APPROVED
0	DEC21/07	ISSUED WITH PRE-FEASIBILITY REPORT	MD	JAP	MD			SEL

ISSUE / REVISIONS

ENGINEER OF RECORD
DIV/DEP MGR: MGR

CLIENT

Z:\WCC Project Work\80413 - Conoco-Phillips Pre-feasibility Study\Drafting\CP Logo.bmp

PROJECT
FERNDALE PETCOKE HANDLING FACILITY
PRE-FEASIBILITY STUDY

SELPECO RESOURCES, INC.
Westmar Consulting Engineers
Kirkland, Washington - (425) 822-2462
Portland, Oregon - (503) 256-7670
North Vancouver, BC - (604) 985-6488

TITLE
OPTION 1
COKE TRANSFER TO BARGE OR TRUCK
PROCESS FLOW DIAGRAM

DRAWING SCALE	PROJECT NUMBER	DRAWING NUMBER	REV.
NONE	80413	00-001	0